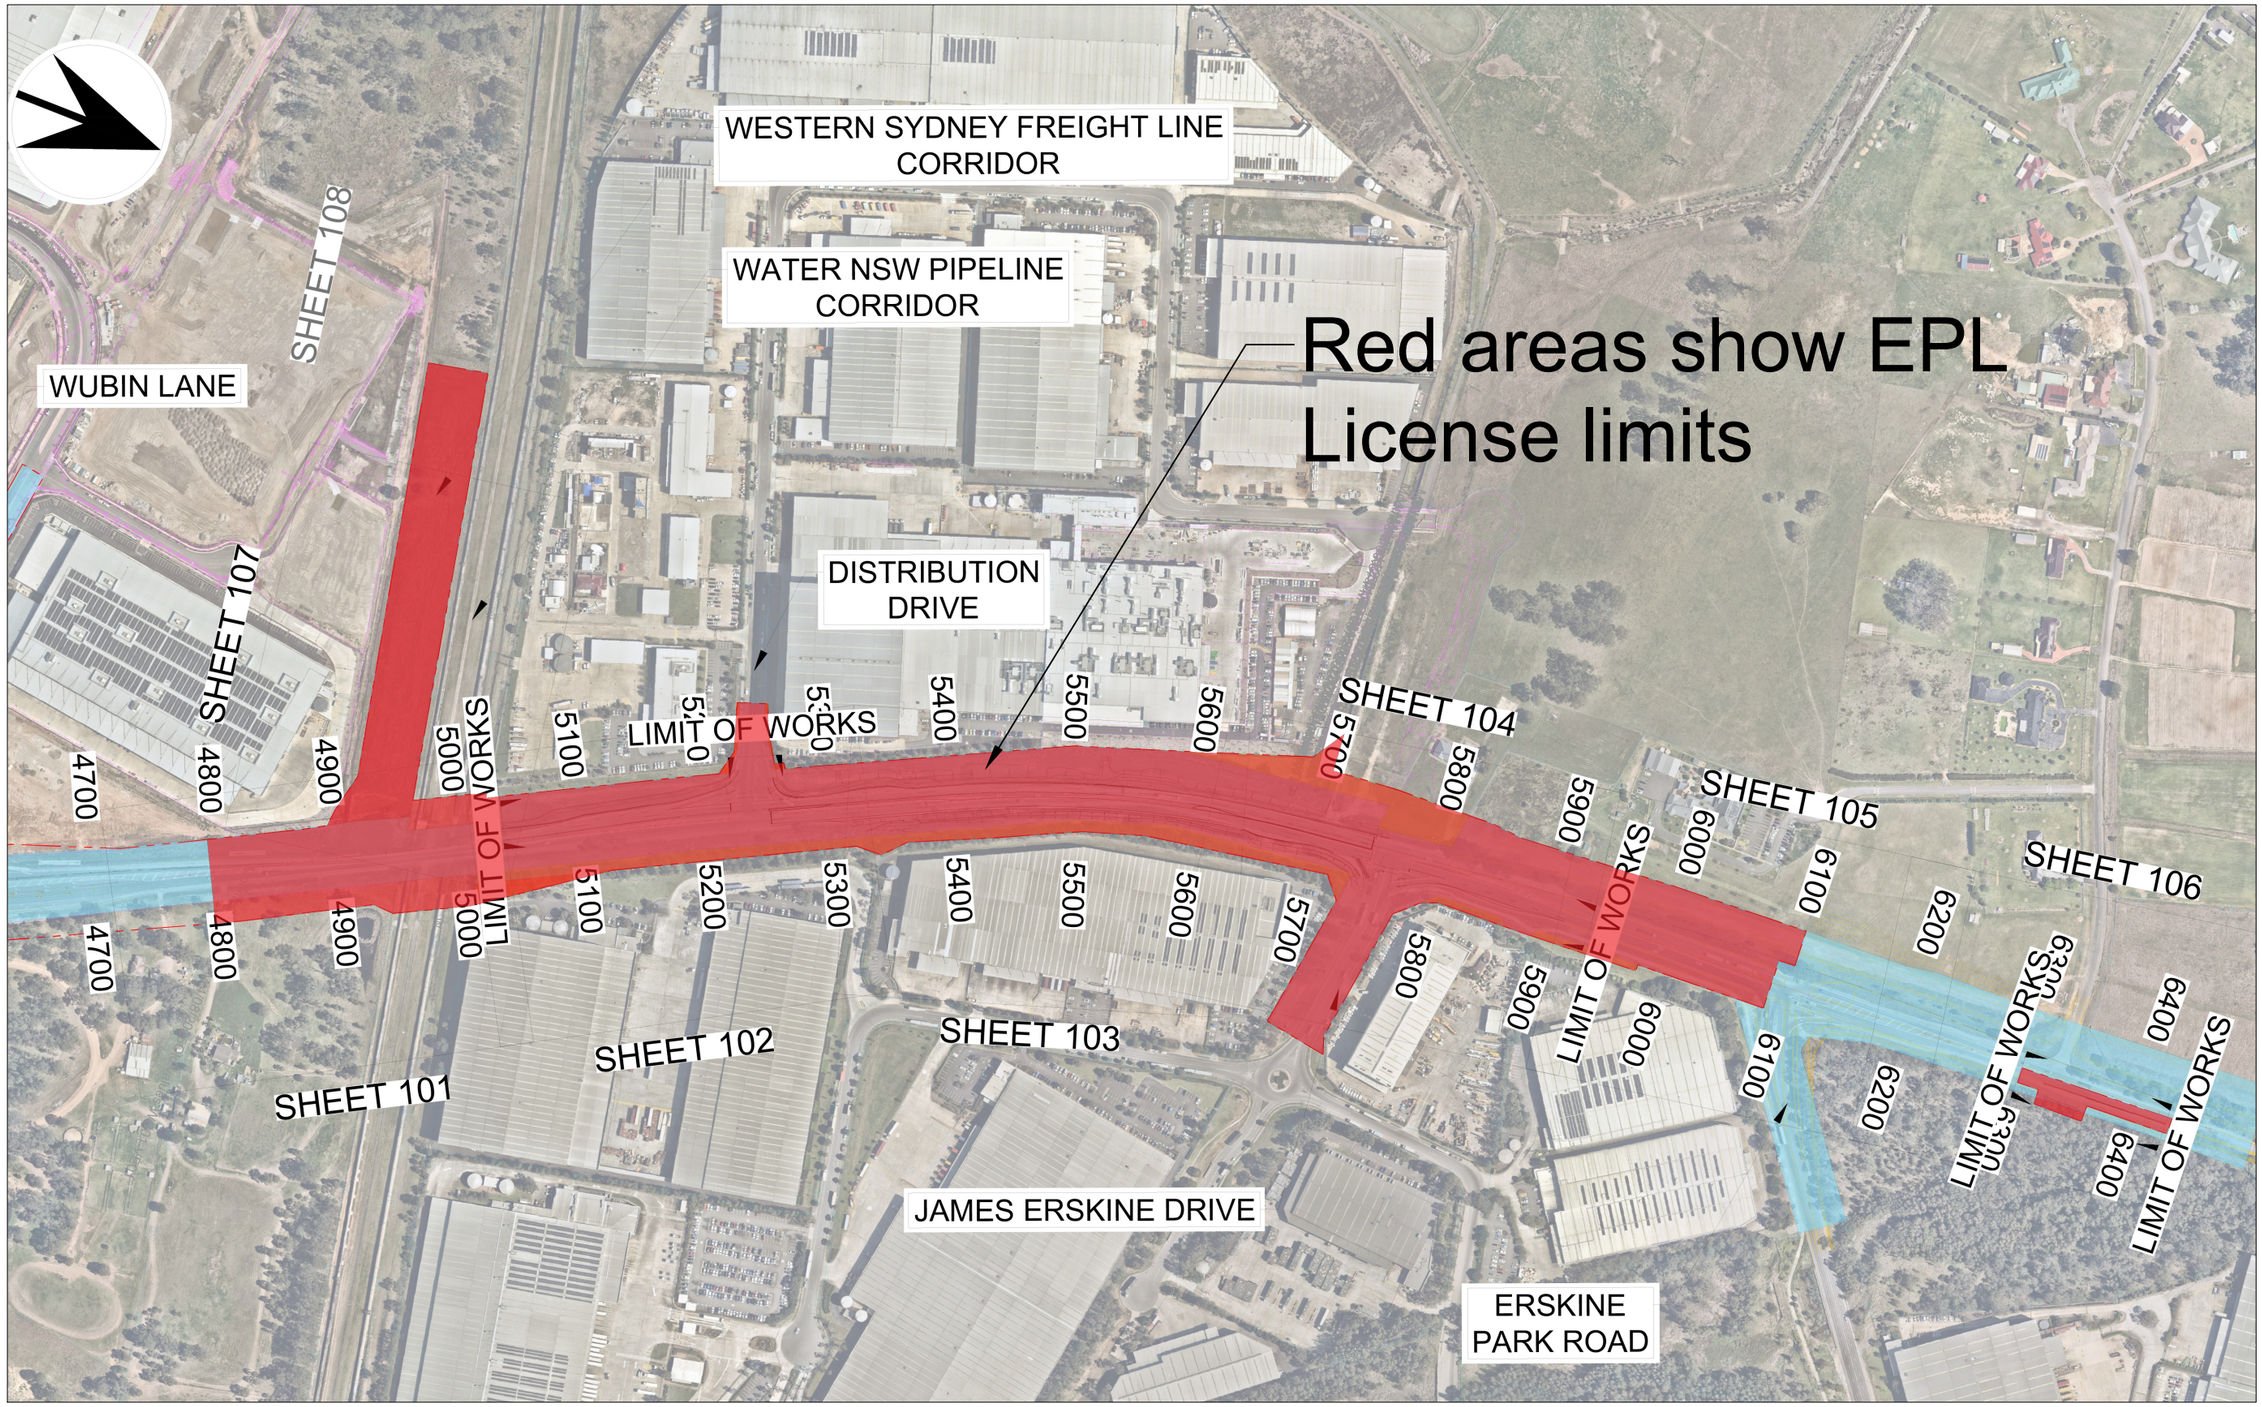

REV	DATE	DRAWN	REVD	APP'D	REVISION
A	10/09/2026	DS	DS	CH	A

DRAWING NUMBER

REFERENCE DRAWING TITLE

DECMIL

CLIENT: Transport for New South Wales

PROJECT: Early works for Mamre road and Elisabeth drive

DRAWN	DRAWING CHECK	REVIEWED	APPROVED
Dylan Schischka	Dylan Schischka		Chris Harper
DESIGNED	DESIGN REVIEW	DATE	DATE 10/09/2026

TITLE: PROJECT LIMITS FOR EPL LICENSE
SHEET 2 OF 2

SCALE @A1	DRAWING No	REV
NTS		A